OmniBlock
AN INSULATED CONCRETE BLOCK

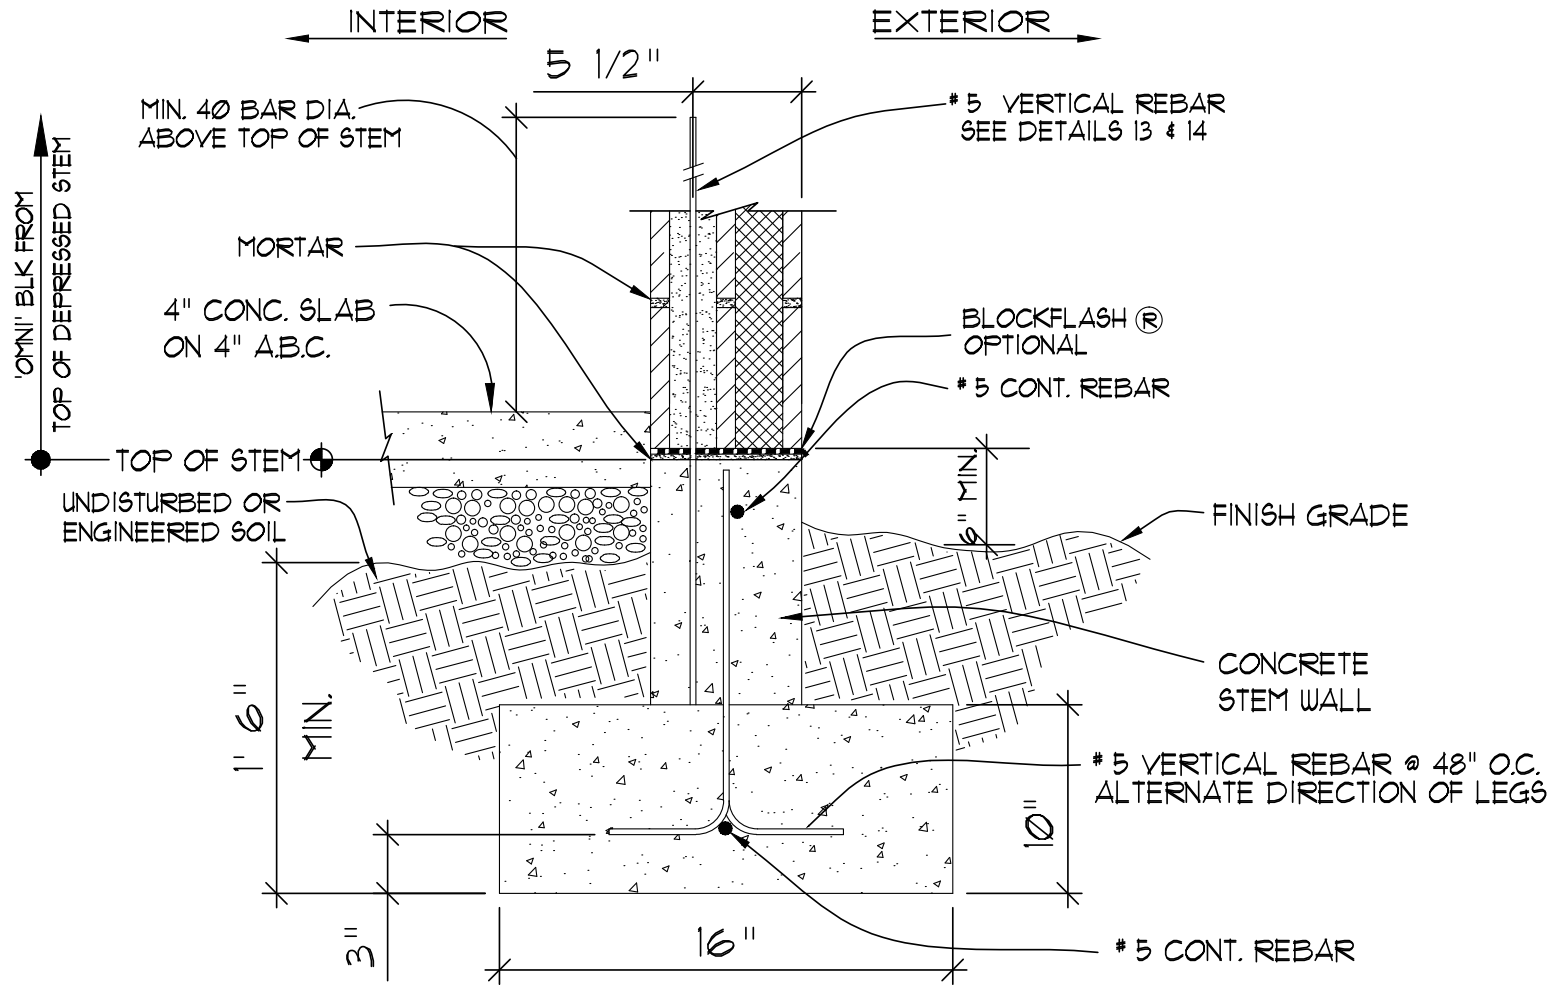

FOOTINGS: ALL BEARING FOOTINGS SHALL BEAR @ 18" (MIN) BELOW TOP OF UNDISTURBED SOIL or TOP OF ENGINEER-CERTIFIED COMPACTED SOIL

1

EXTERIOR WALL FOOTING - CONCRETE STEM

SCALE: NTS