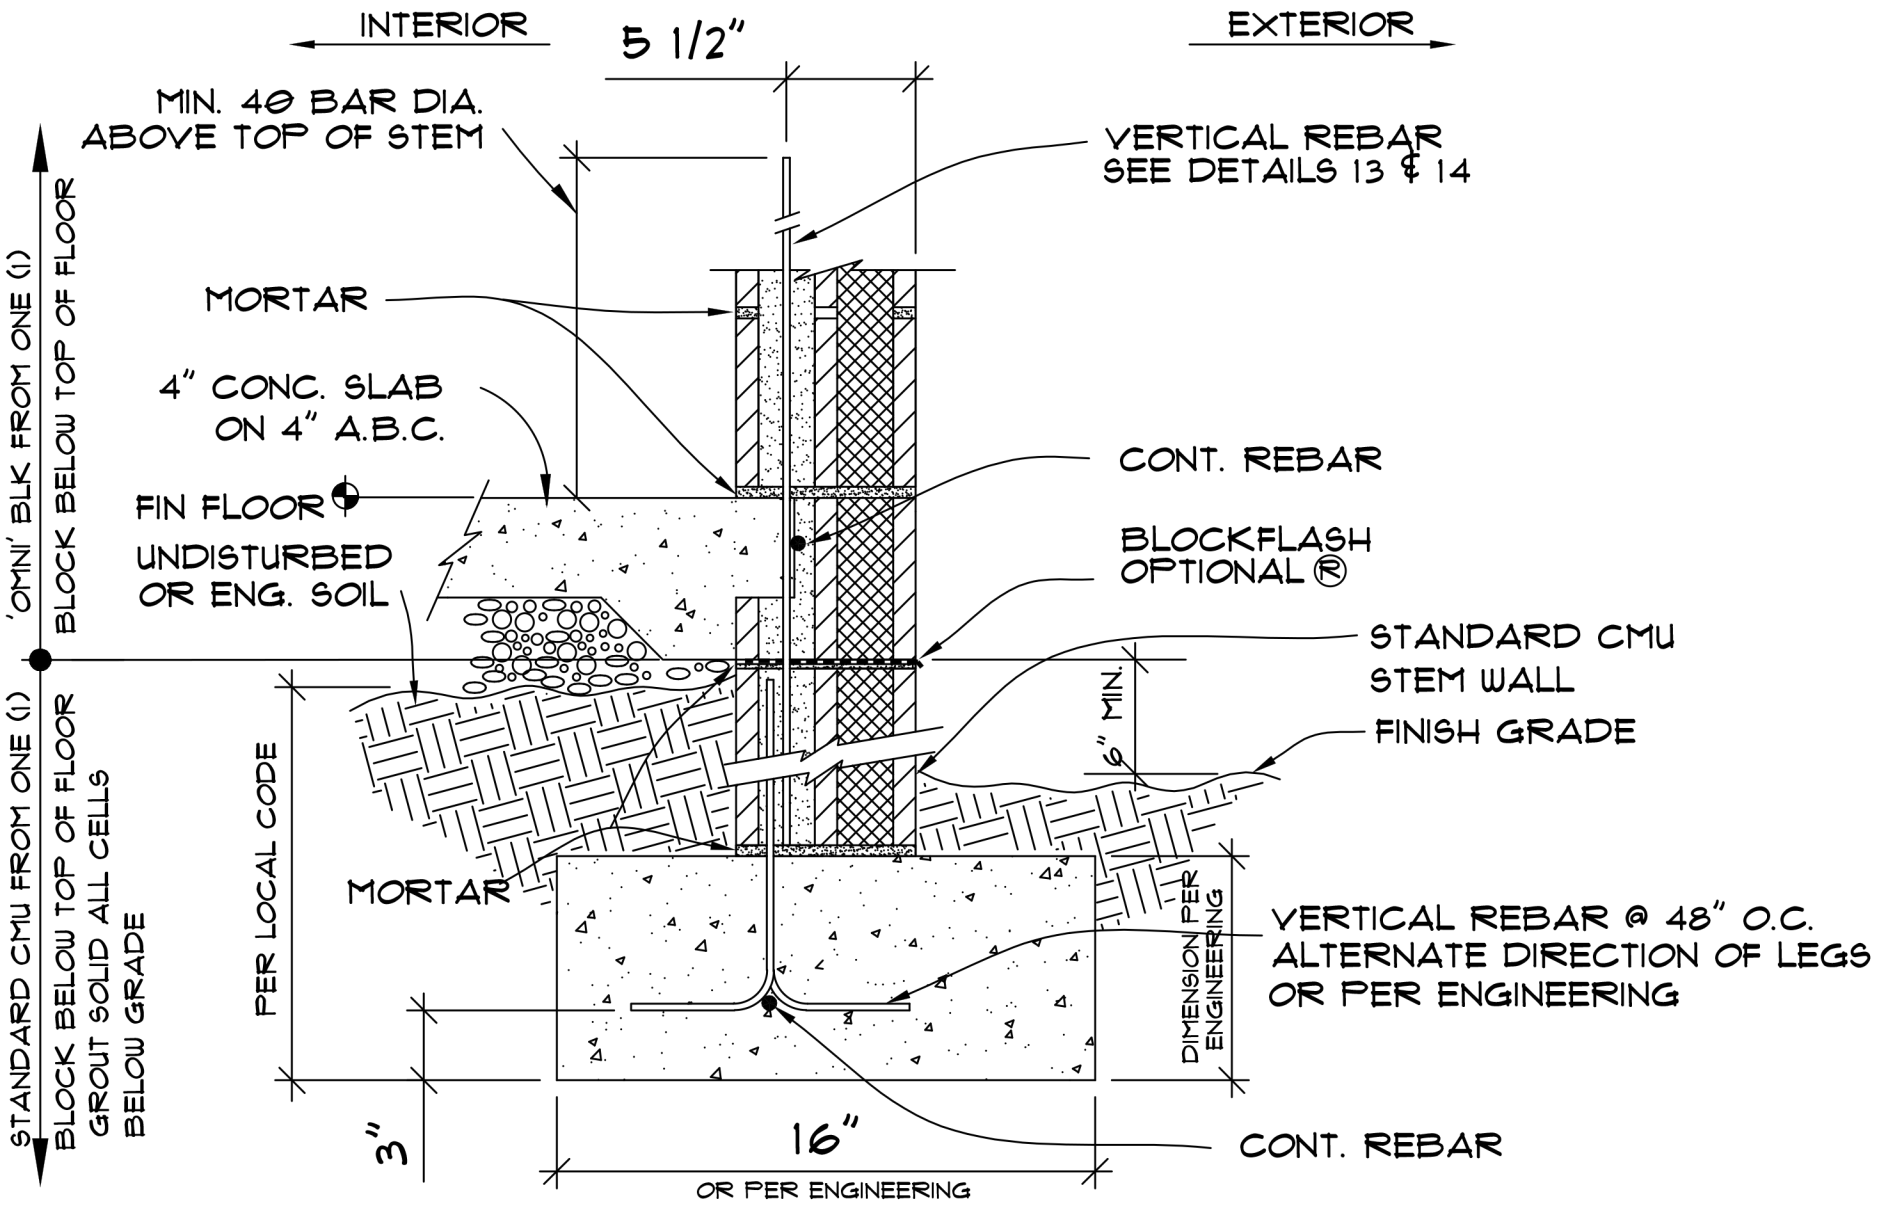


FOOTINGS: ALL BEARING FOOTINGS SHALL BEAR @ 18" (MIN) BELOW TOP OF UNDISTURBED SOIL OR TOP OF ENGINEER-CERTIFIED COMPACTED SOIL OR SPECIFIED BY ENGINEER

1B

# EXTERIOR WALL FOOTING - CMU STEM WITH OMNI HEAD BLOCK

SCALE: NTS